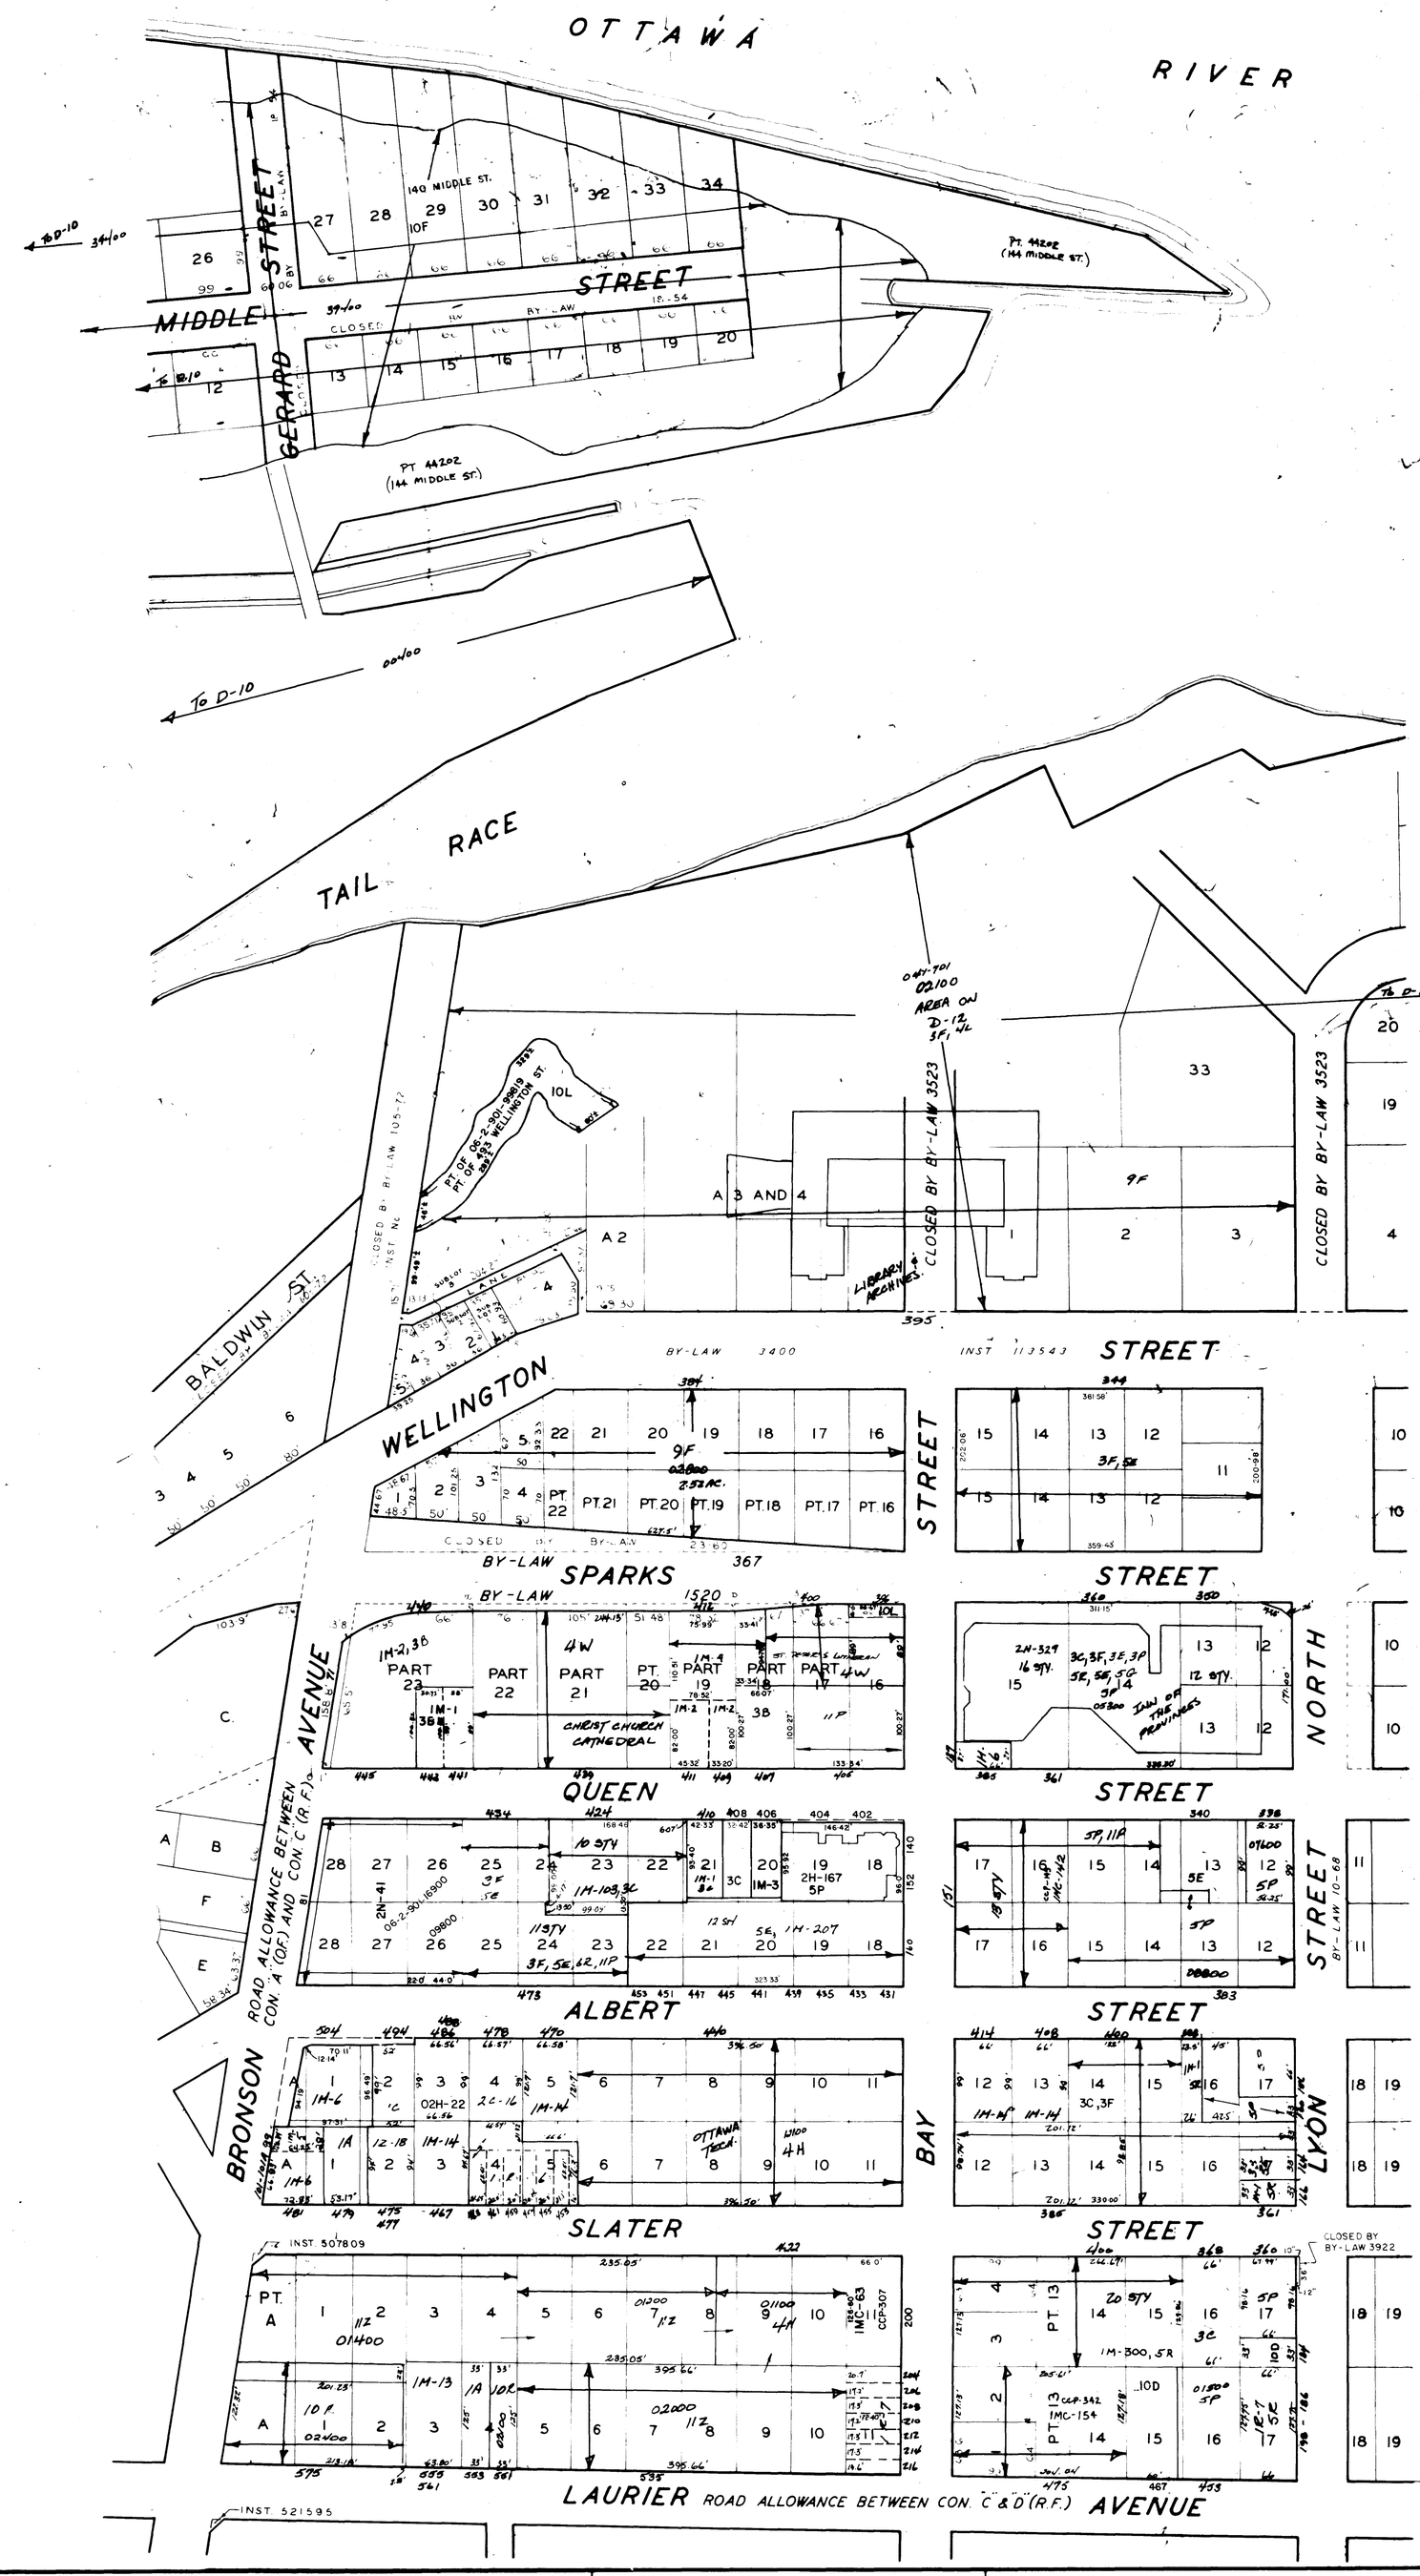

D-11

D-10	D-11	D-12
E-10	E-11	E-12

KEY TO ADJOINING SHEETS

SECTIONAL PLAN OF

THE CITY OF OTTAWA

SCALE 1" = 100'

PREPARED BY THE SURVEYS AND MAPPING DIVISION OF THE

DEPARTMENT OF PHYSICAL ENVIRONMENT

CORPORATION OF THE CITY OF OTTAWA

COPYRIGHT CANADA Serial No. B 982

THIS PLAN IS COMPILED FROM REGISTERED PLANS WITH THE ASSISTANCE OF A MINIMUM OF FIELD SURVEY. MOST MEASUREMENTS SHOWN HEREON HAVE BEEN TAKEN FROM SUCH PLANS OR FROM DEEDS OR BY-LAWS AND THEY ARE NOT INTENDED TO DENY THE EXISTENCE OF EITHER SURPLUS OR DEFICIENCY WHICH MAY BE FOUND UPON A MORE DETAILED SURVEY.