I-7

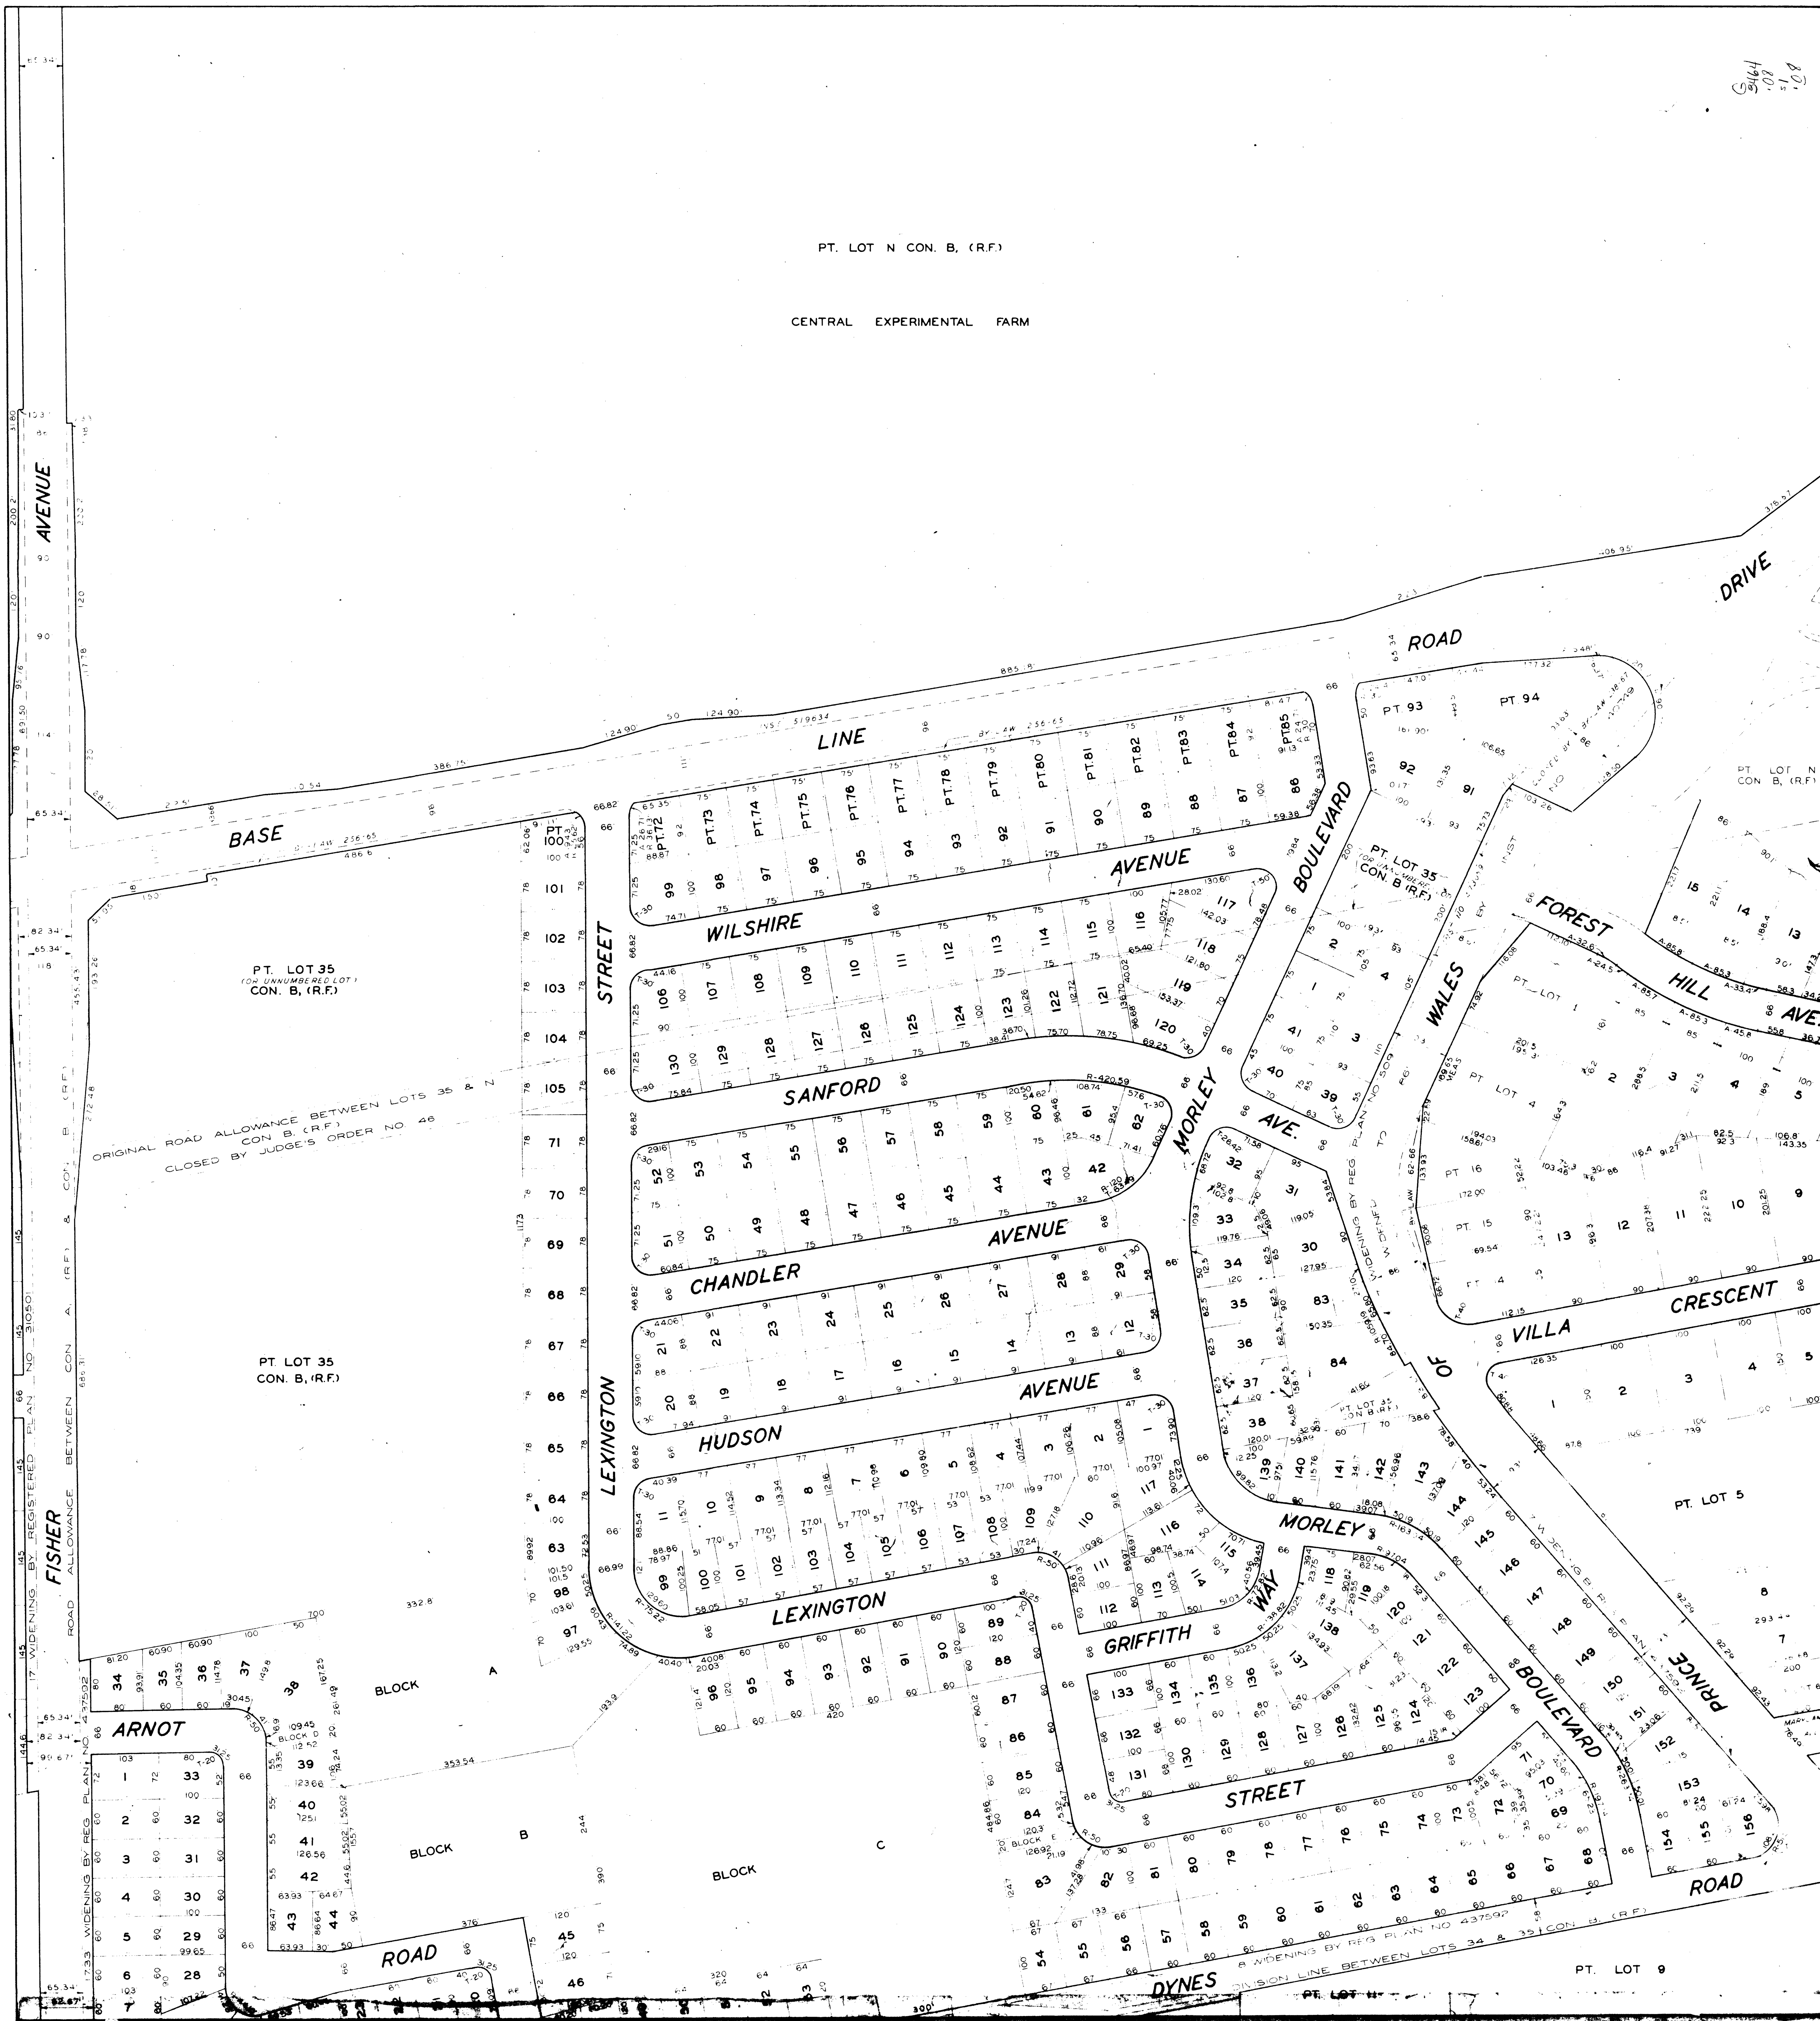

CORPORATION OF THE CITY OF OTTAWA

—— ENGINEERING DEPARTMENT - LEGAL SURVEYS BRANCH ——

SHEET I-7

SCALE—1" = 100'

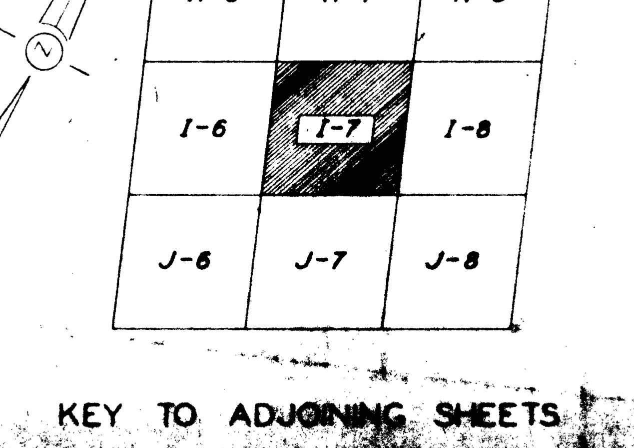

KEY TO ADJOINING SHEETS

COPYRIGHT, CANADA, SERIAL NO. 181982

THIS PLAN IS COMPILED FROM REGISTERED PLANS WITH THE ASSISTANCE OF A MINIMUM OF FIELD SURVEY. MOST MEASUREMENTS SHOWN HEREON HAVE BEEN TAKEN FROM SUCH PLANS OR FROM DEEDS OR BY-LAWS AND THEY ARE NOT INTENDED TO DENY THE EXISTENCE OF EITHER SURPLUS OR DEFICIENCY WHICH MAY BE FOUND UPON A MORE DETAILED SURVEY.

PLOTTED BY — J.L.B.
TRACED BY — J.B.S.
CHECKED BY — P.A.H.
APPROVED BY — AYERS, P. ENG. DIRECTOR

REVISIONS

24 NOV 65
10 AUG 66
3 JAN 67